

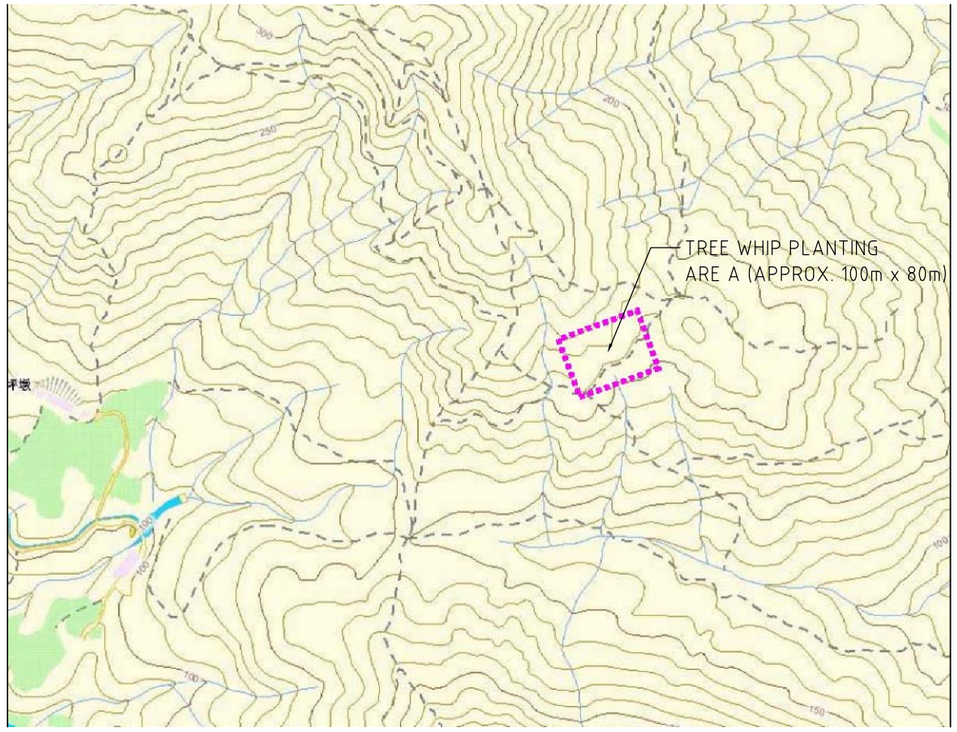


SITE PLAN

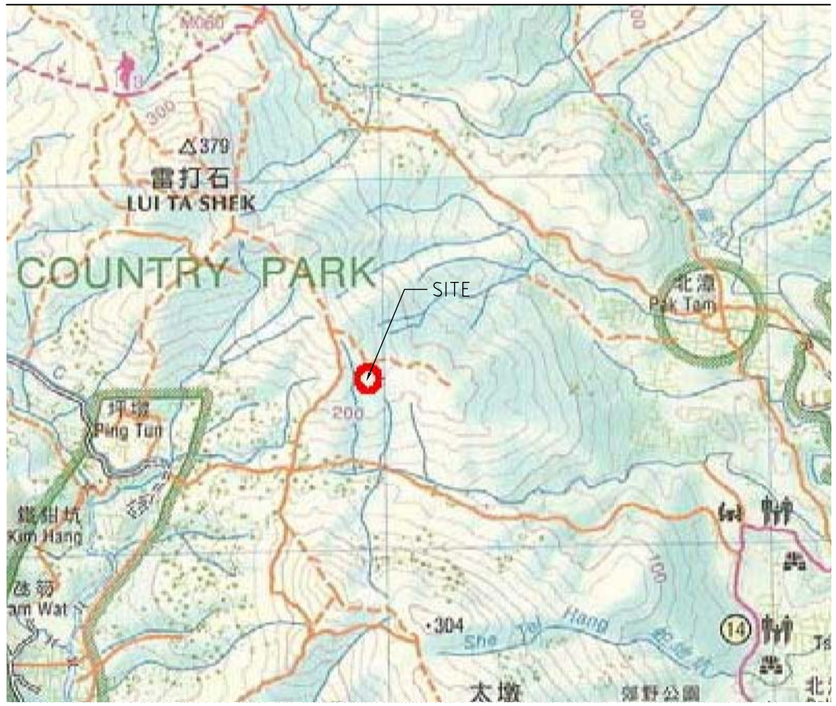

LOCATION PLAN

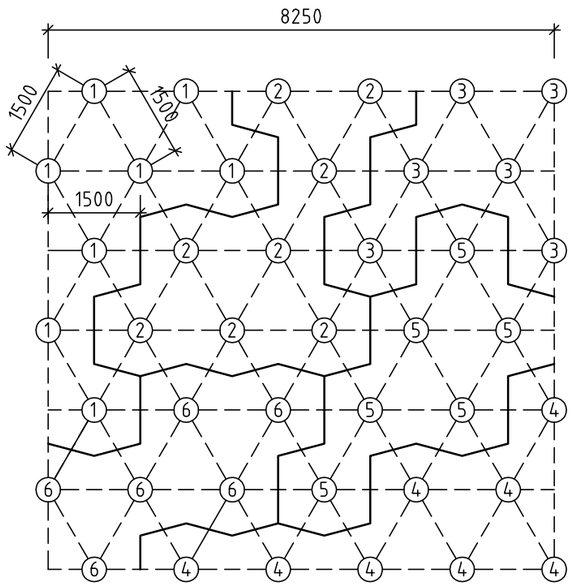

TREE WHIP PLANTING MATRIX ON EXISTING HILLSLOPE 1:100

① CASTANOPSIS FISSA

② LITSEA GLUTINOSA

③ SCHIMA SUPERBA

④ STERCULIA LANCEOLATA

⑤ MACHILUS BREVIFLORA

⑥ SCHEFFLERA HEPTAPHYL

PLANTING SCHEDULE

CODE	BOTANICAL NAME	CHINESE NAME	SIZE	SPACING (mm)	QUANTITY	TYPE OF STOCK PACKAGE
1	CASTANOPSIS FISSA	裂斗錐栗	WHIP	1500	760	CONTAINERISED
2	LITSEA GLUTINOSA	潺槁	WHIP	1500	760	CONTAINERISED
3	SCHIMA SUPERBA	木荷	WHIP	1500	760	CONTAINERISED
4	STERCULIA LANCEOLATA	假蘋婆	WHIP	1500	574	CONTAINERISED
5	MACHILUS BREVIFLORA	短花楠	WHIP	1500	573	CONTAINERISED
6	SCHEFFLERA HEPTAPHYLLA	鴨腳木	WHIP	1500	573	CONTAINERISED

LEGEND

修訂編號 No.	日期 Date	修訂 Revisions	繪圖 By
A	APR 11	SPECIES	HW

吳振麒園境規劃師事務所有限公司
Kenneth Ng & Associates Ltd
Landscape & Environmental Consultants
Room 8, 6/F, Block B, Sea View Estate,
Nos. 4-6, Watson Road, North Point, Hong Kong
Tel: 2866 3903 Fax: (852) 2866 3923

Project Title 項目

PHASE III REDEVELOPMENT
OF HONG KONG FEDERATION
OF YOUTH GROUPS JOCKEY CLUB
SAI KUNG OUTDOOR TRAINING CAMP

Drawing Title 標題

TREE WHIP PLANTING PLAN
AT LUI TA SHEK

Designed by 設計	AB	Approved by 審核	KN
Drawn by 繪圖	CC	Job No. 業務號	AT3
Checked by 校對	AB	Drawing No. 圖號	AT3-PP-EPD-01A
Scale 比例	N.T.S.		
Date 日期	FEB 2011		

plot scale 1 : 1

Copyright Reserved. Do not scale from drawing